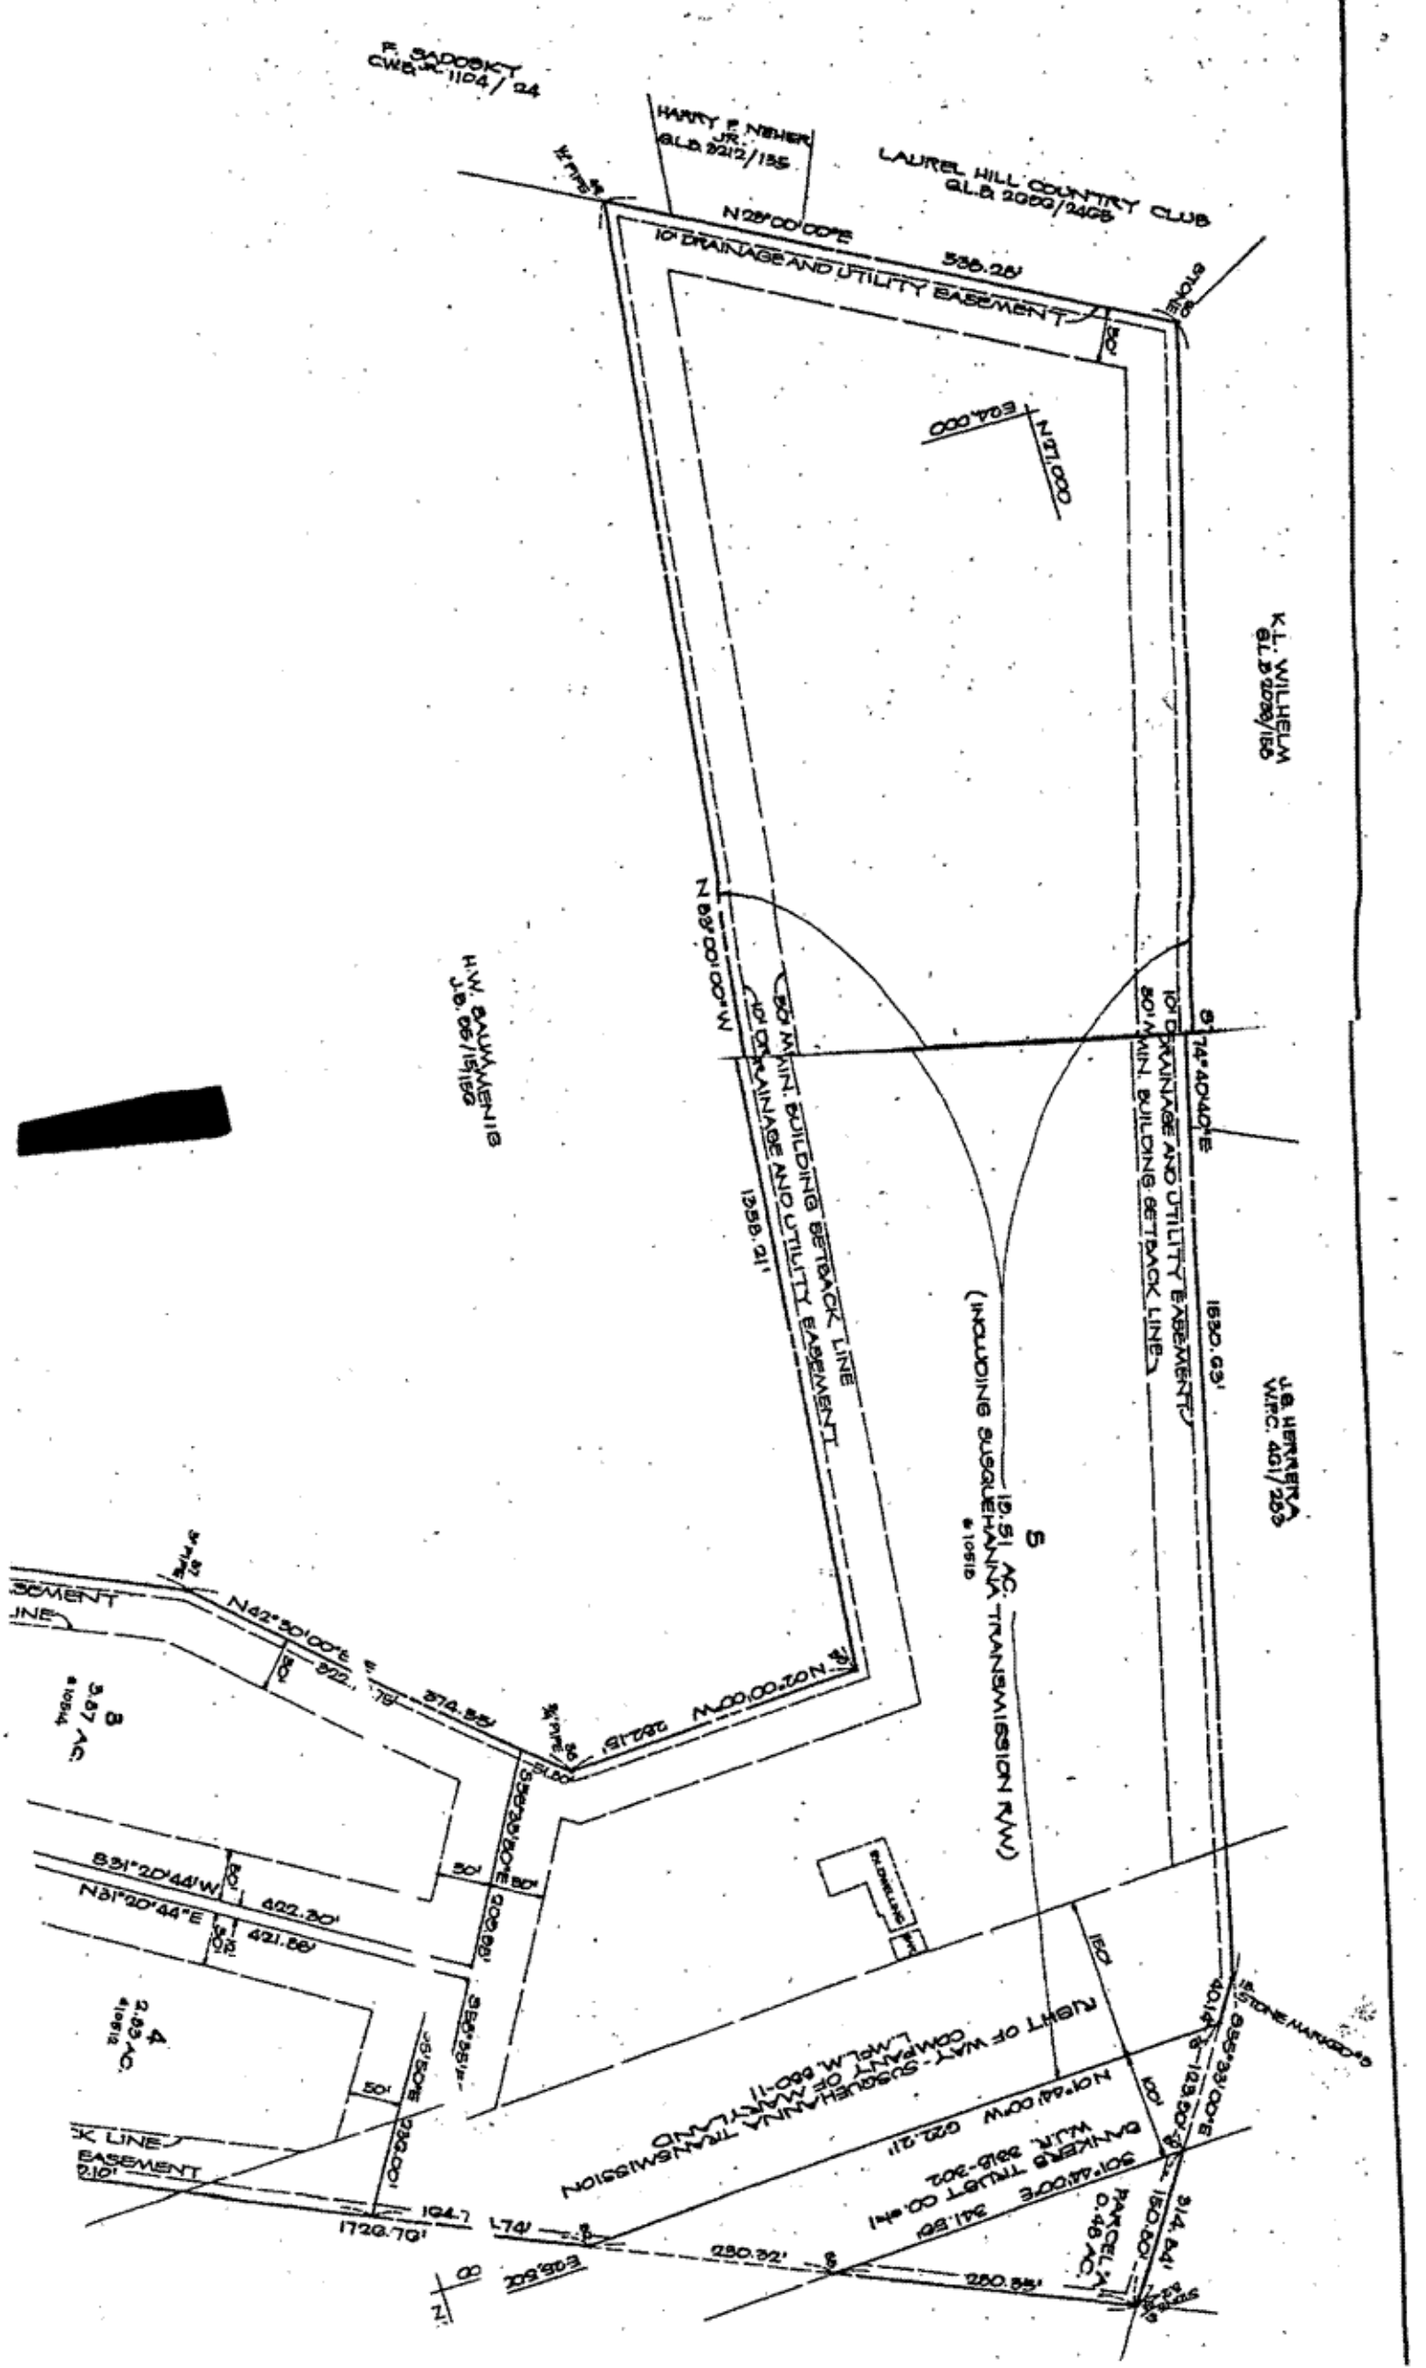
F. SADOSKY
CWB. JR. 1104/24
HARRY F. NEHER JR.
GLB 2212/155
LAUREL HILL COUNTRY CLUB
GLB 2050/2465
N28°00'00"E
10' DRAINAGE AND UTILITY EASEMENT
535.28'
STONE
K.L. WILHELM
GLB 2098/165
N 71,000
E 94,000
H.W. BAUMMENIB
J.B. 06/15/150
N 63°00'00"W
50' MIN. BUILDING SETBACK LINE
10' DRAINAGE AND UTILITY EASEMENT
1358.21'
74°40'40"E
10' DRAINAGE AND UTILITY EASEMENT
50' MIN. BUILDING SETBACK LINE
1530.63'
J.B. HERBERTA
W.P.C. 401/263
(INCLUDING SUSQUEHANNA TRANSMISSION R/W)
19.51 AC.
5
N42°50'00"E
922.
374.55'
N 02°00'00"W
282.15'
S 63°26'20"E
100.00'
8
3.67 AC.
S31°20'44"W
N31°20'44"E
402.30'
421.88'
4
2.63 AC.
S 63°26'20"E
100.00'
RIGHT OF WAY - SUSQUEHANNA TRANSMISSION COMPANY OF MARYLAND
L.M.P.L.M. 880-11
N01°44'00"W 922.21'
S01°44'00"E 341.80'
DANIELS TRUST CO. ET AL
W.L.R. 2818-302
PARCEL A
0.48 AC.
S 63°26'00"E
150.80'
314.84'
STONE MARKED
1720.70'
194.7
L74'
250.32'
250.55'
N 209°50'E